RESUBDIVISION PLAT OF
LOT 3, BLOCK "A", PHILIPS RESUBDIVISION
SUMMIT COUNTY, COLORADO

SEC. 14, TNSP. 2 S., R. 80 W., 6TH P. M.

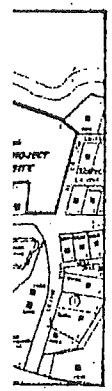

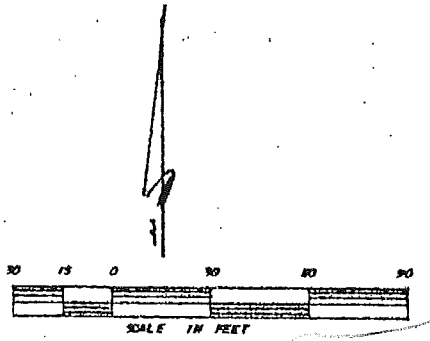

Green Mountain Reservoir

Marina

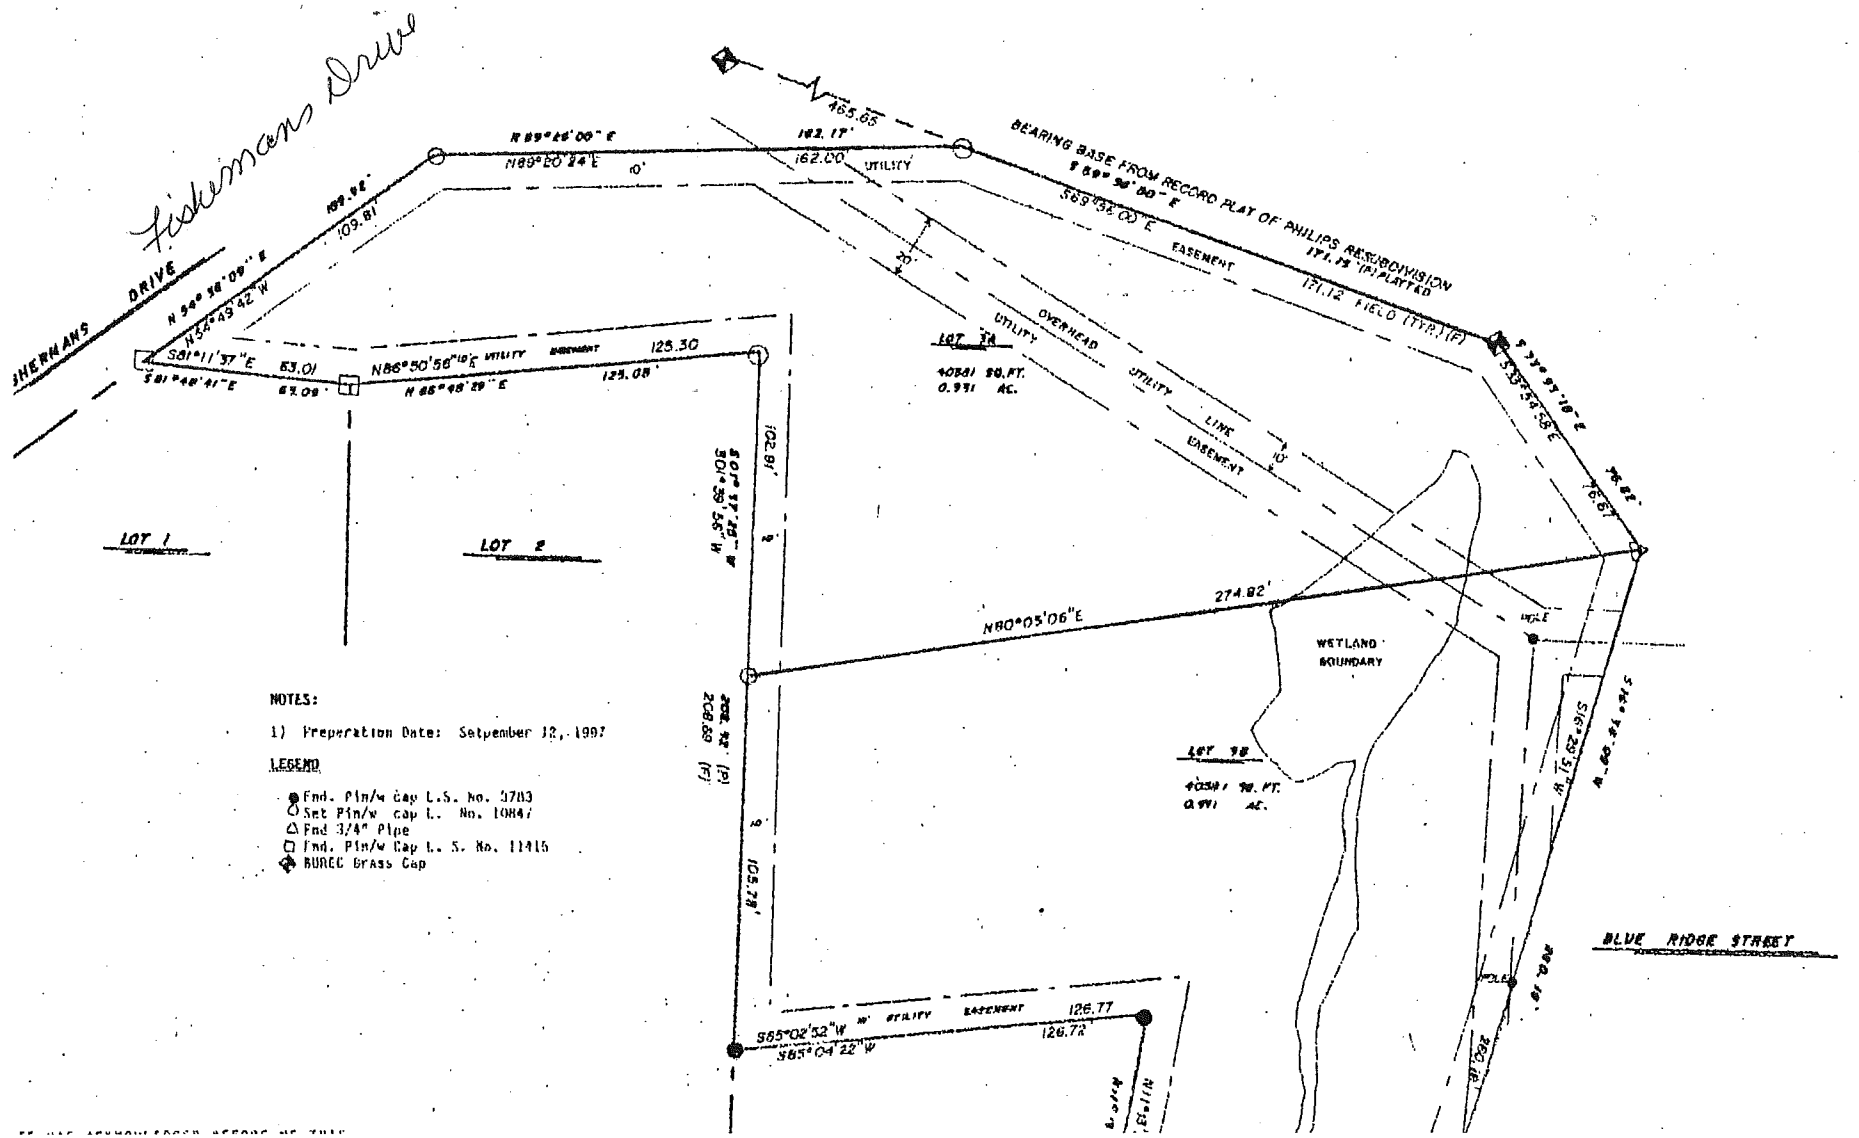

NOTES:

1) Preperation Date: September 12, 1997

LEGEND

- ● Fnd. Pin/w Cap L.S. No. 3703
- ○ Set Pin/w cap L.S. No. 10847
- △ Fnd 3/4" Pipe
- □ Fnd. Pin/w Cap L. S. No. 11415
- ✥ BUREC Brass Cap

OWNER'S CERTIFICAT

KNOW ALL MEN BY TH
OWNER OF THE FOLL

LOT 3, BLOCK "A",
SUMMIT COUNTY, COL

UNDER THE NAME AND
"A", PHILIPS RESUBI
SAME AS SHOWN ON TH
TO THE COUNTY OF SU
OTHER PUBLIC AREAS
DEDICATE THOSE PORT
COUNTY OF SUMMIT FO
AND MAINTENANCE OF
DEDICATION OF PUBLI
NECESSARILY RESULT
MAINTENANCE BY THE

IN WITNESS WHEREOF,
HEREUNTO SUBSCRIBE

GREEN MOUNTAIN INN,

BY Richard G. P

RICHARD G. PHILIP

SURVEYOR'S CERTIFI

I, RICHARD A. BACKL
STATE OF COLORADO,
LOT 3, BLOCK "A",
UNDER MY SUPERVISIO
SUPERVISION AND TH

DATED THIS 12TH

SIGNATURE

COLORADO REGISTRATI

NOTICE: ACCORDING TO
ANY DEFECT IN THIS SURV
IN NO EVENT, MAY ANY AC
THAN TEN YEARS FROM THE

BOARD OF COUNTY COMMISS

THE BOARD OF COUNTY CO
DOES HEREBY APPROVE THI
DAY OF August
PUBLIC RIGHT-OF-WAY, U
AS SHOWN HEREON. ACCE